DRAINAGE DETAILS

FLOW DIRECTION — INCREASING DISTANCE — FLOW DIRECTION

LEFT CARRIAGEWAY

- SIDE DRAINS LEFT
- GUARDRAILS LEFT
- GROUND LEVELS ON LIE
- FINAL DESIGN ROAD LEVELS
  - LEFT OUTSIDE EDGE (LOE)
  - LEFT CENTRE LINE (LCL)
  - LEFT INSIDE EDGE (LIE)
- DISTANCE (km)
- VERTICAL PROFILE AND GRADES AT LIE

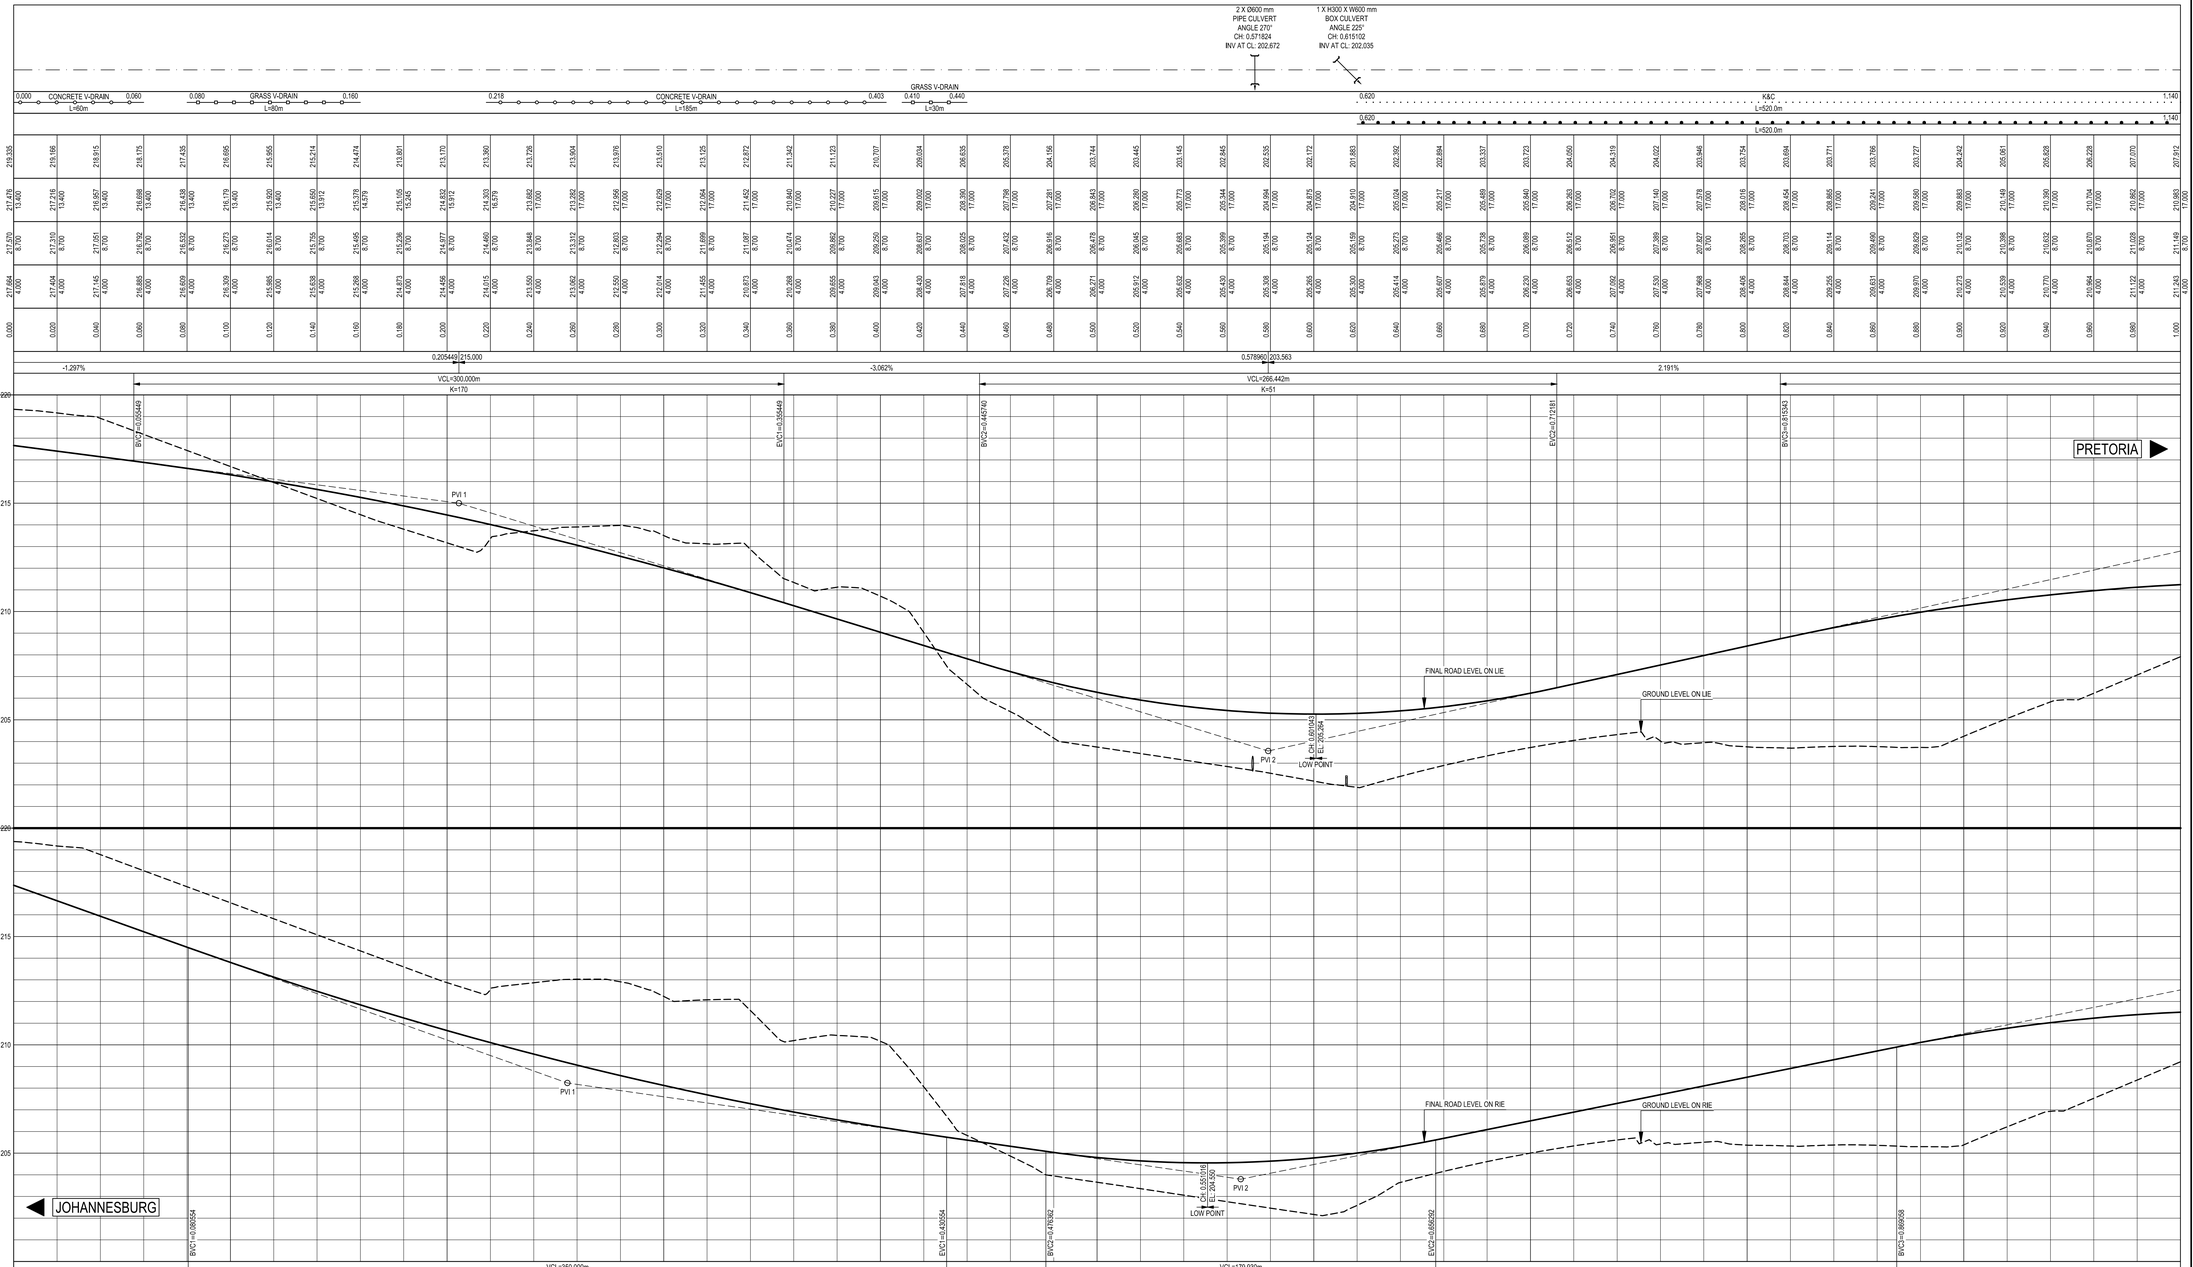

LEGEND

- NGL (NATURAL GROUND LEVEL)
- FRL (FINAL ROAD LEVEL)
- CONCRETE LINED V-DRAIN
- GRASS LINED V-DRAIN
- K&K (KERB AND CHANNEL)
- GUARDRAIL

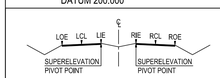

RIGHT CARRIAGEWAY
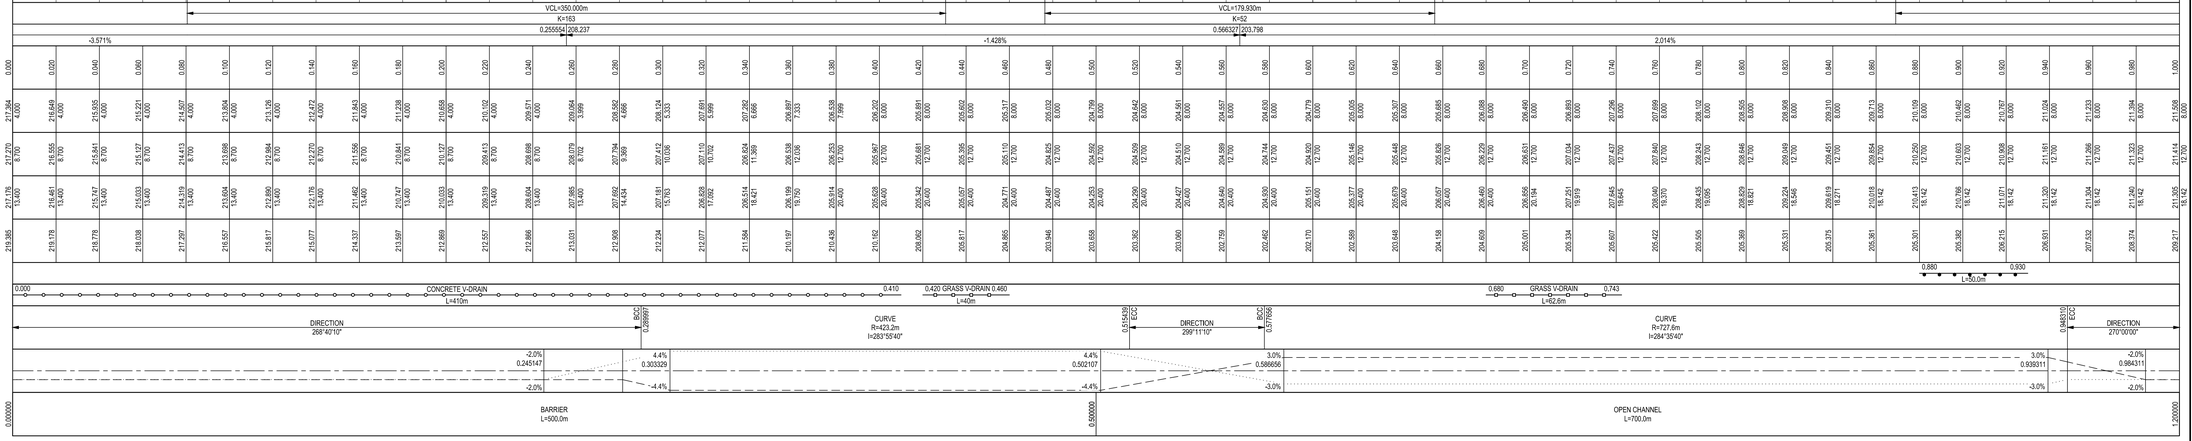
- VERTICAL PROFILE AND GRADES AT RIE
- DISTANCE (km)
- FINAL DESIGN ROAD LEVELS
  - RIGHT INSIDE EDGE (RIE)
  - RIGHT CENTRE LINE (RCL)
  - RIGHT OUTSIDE EDGE (ROE)
- GROUND LEVELS ON RIE
- GUARDRAILS RIGHT
- SIDE DRAINS RIGHT
- HORIZONTAL ALIGNMENT
- SUPERELEVATION (LEFT / RIGHT)
- MEDIAN TYPE